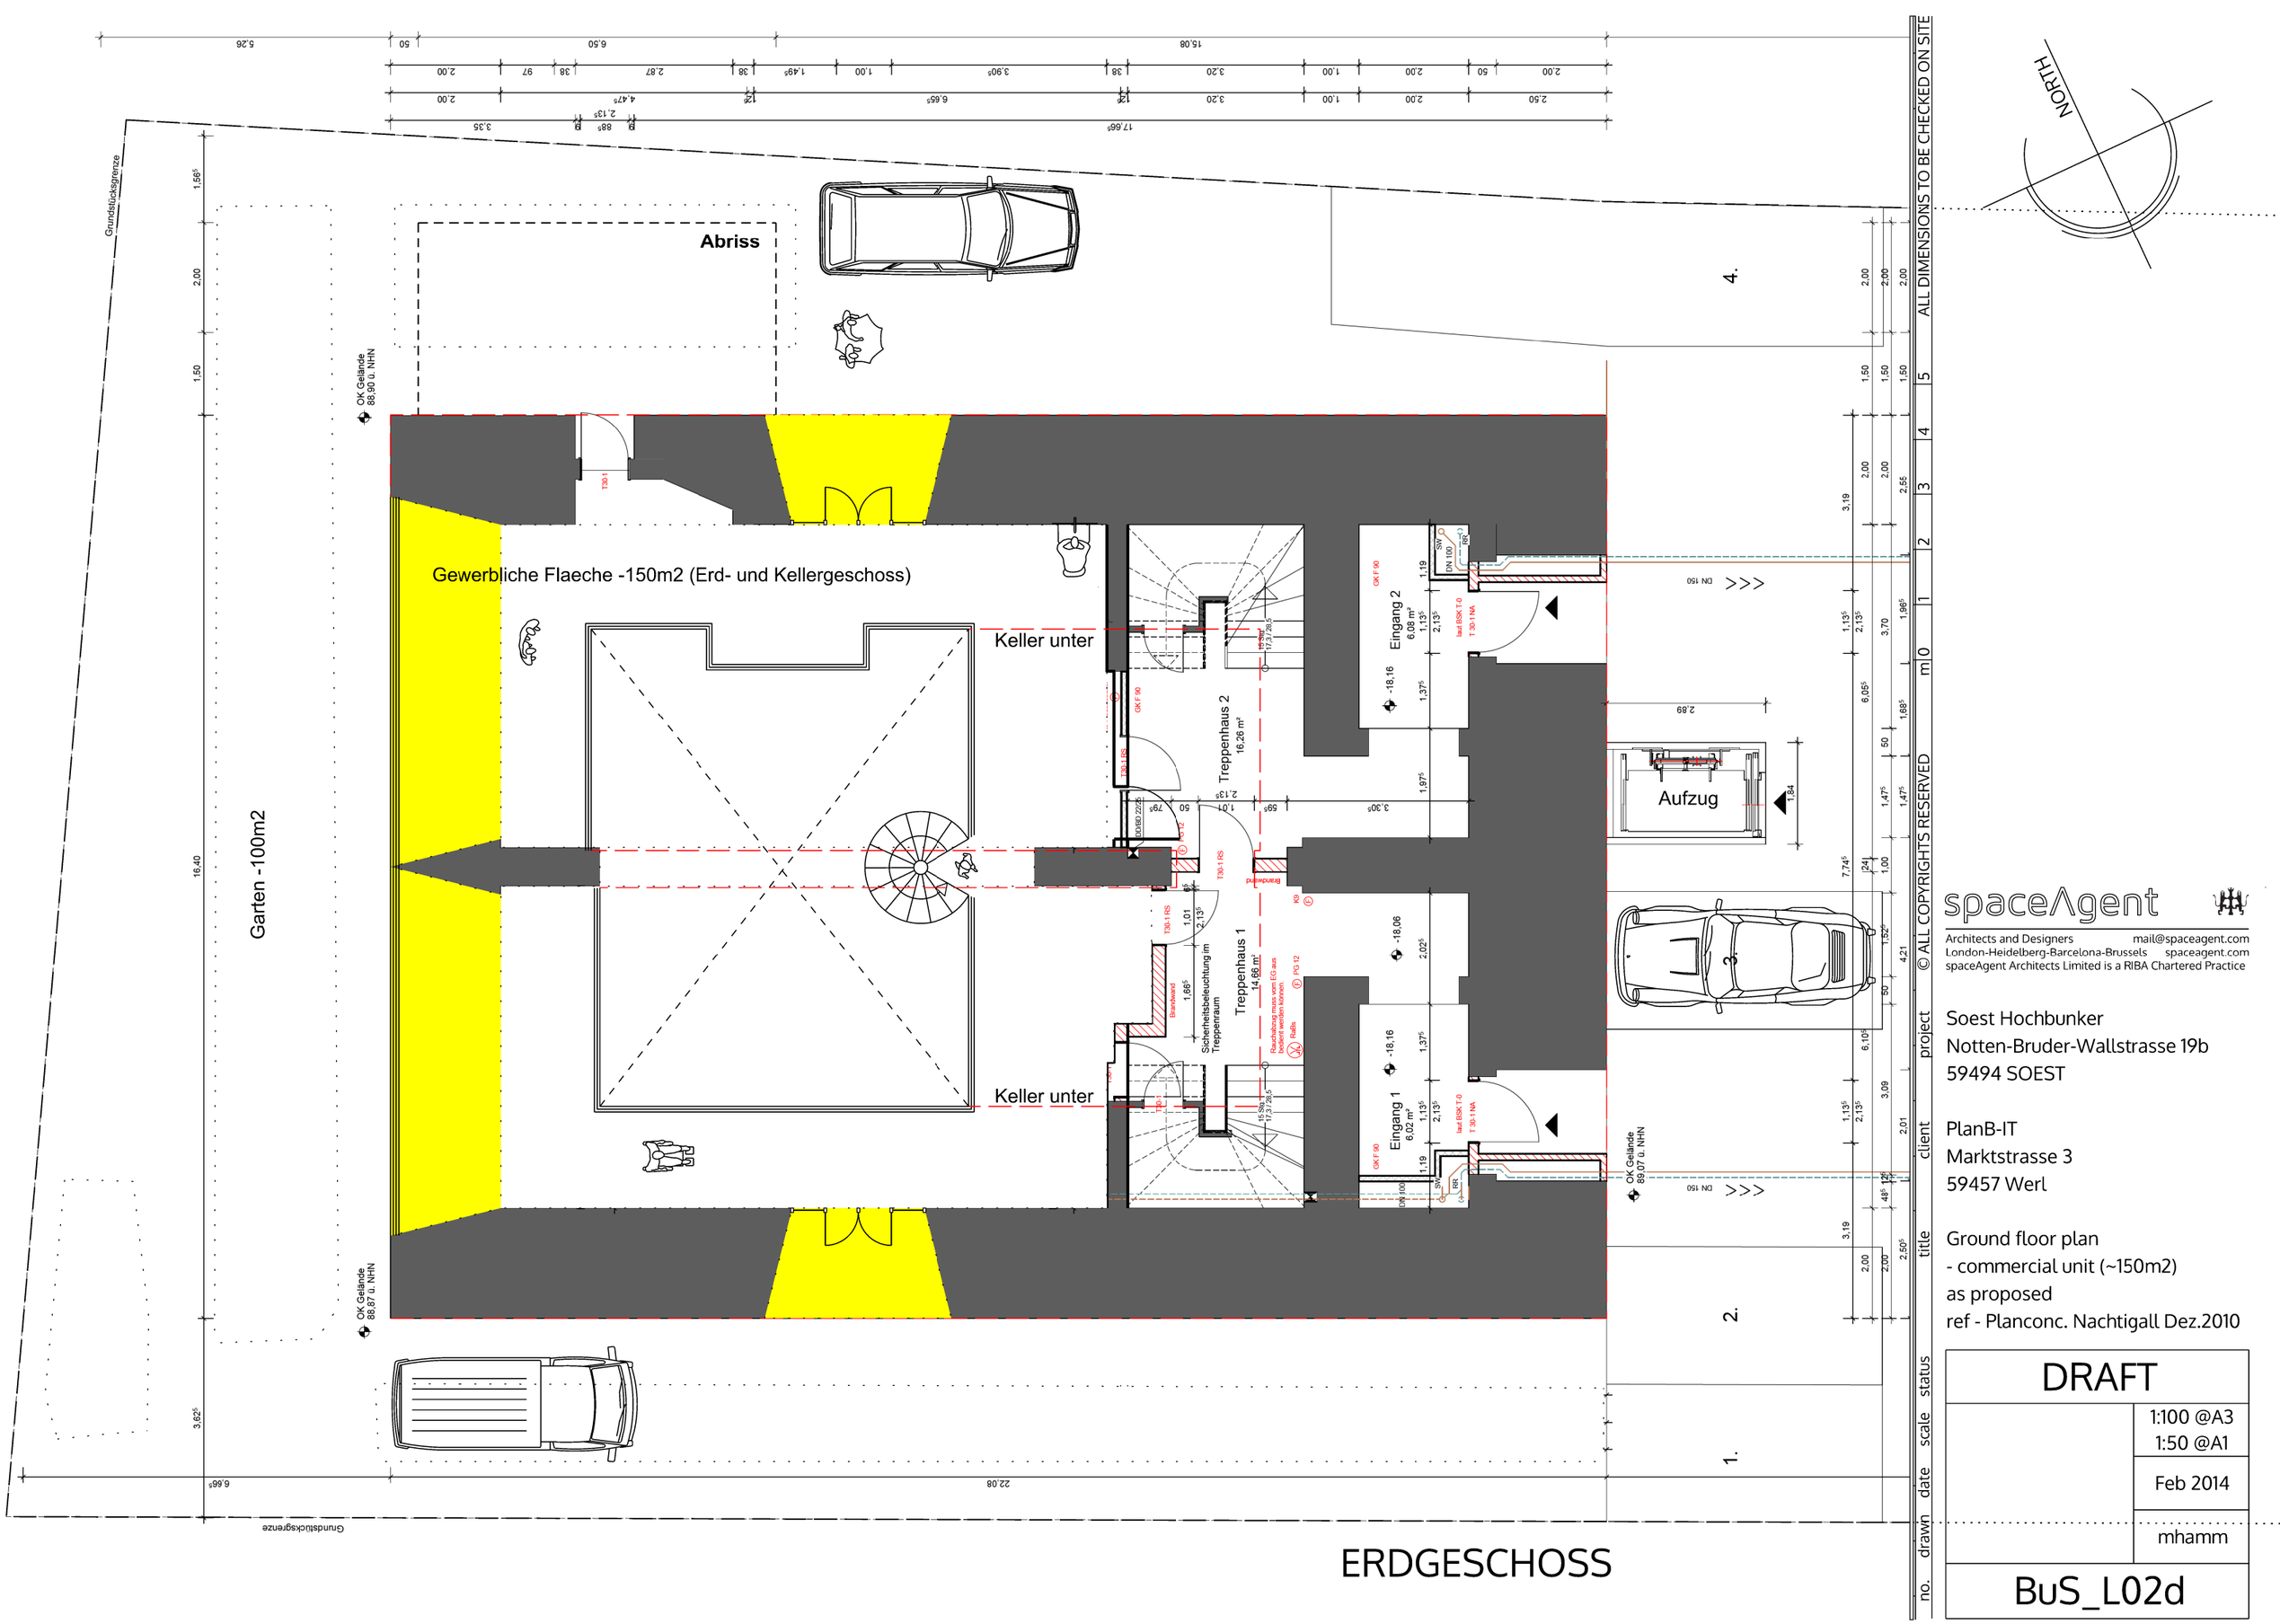

spaceAgent
Architects and Designers mail@spaceagent.com
London-Heidelberg-Barcelona-Brussels spaceagent.com
spaceAgent Architects Limited is a RIBA Chartered Practice

project
Soest Hochbunker
Notten-Bruder-Wallstrasse 19b
59494 SOEST

client
PlanB-IT
Marktstrasse 3
59457 Werl

title
Ground floor plan
- commercial unit (~150m2)
as proposed
ref - Planconc. Nachtigall Dez.2010

status
DRAFT

scale
1:100 @A3
1:50 @A1

date
Feb 2014

drawn
mhamm

no.
BuS_L02d

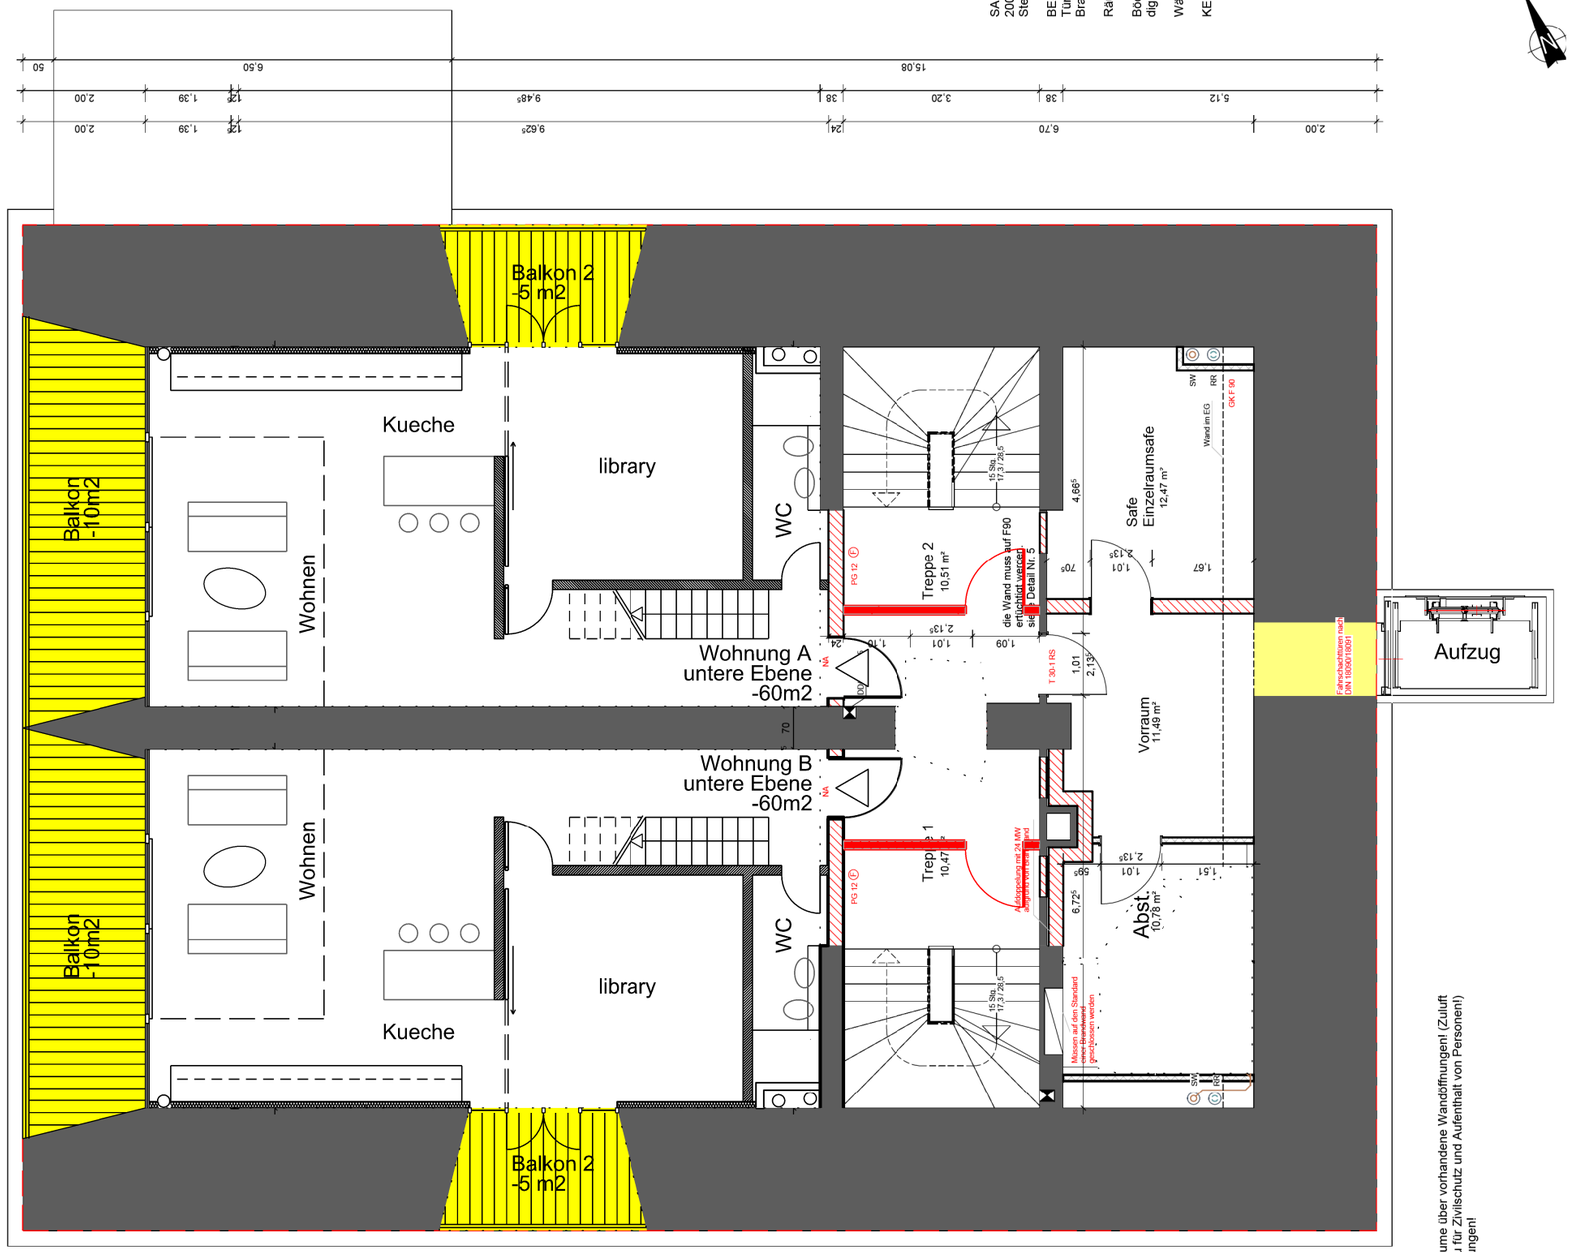

1. OG - (aehnlich 3.OG)

NORTH

ALL DIMENSIONS TO BE CHECKED ON SITE

© ALL COPYRIGHTS RESERVED

spaceAgent

Architects and Designers mail@spaceagent.com
London-Heidelberg-Barcelona-Brussels spaceagent.com
spaceAgent Architects Limited is a RIBA Chartered Practice

project
Soest Hochbunker
Notten-Bruder-Wallstrasse 19b
59494 SOEST

client
PlanB-IT
Marktstrasse 3
59457 Werl

title
First floor plan
as proposed

ref - Planconc. Nachtigall Dez.2010

status
DRAFT

scale
1:100 @A3
1:50 @A1

date
Feb 2014

drawn
mhamm

no.
BuS_L03d3

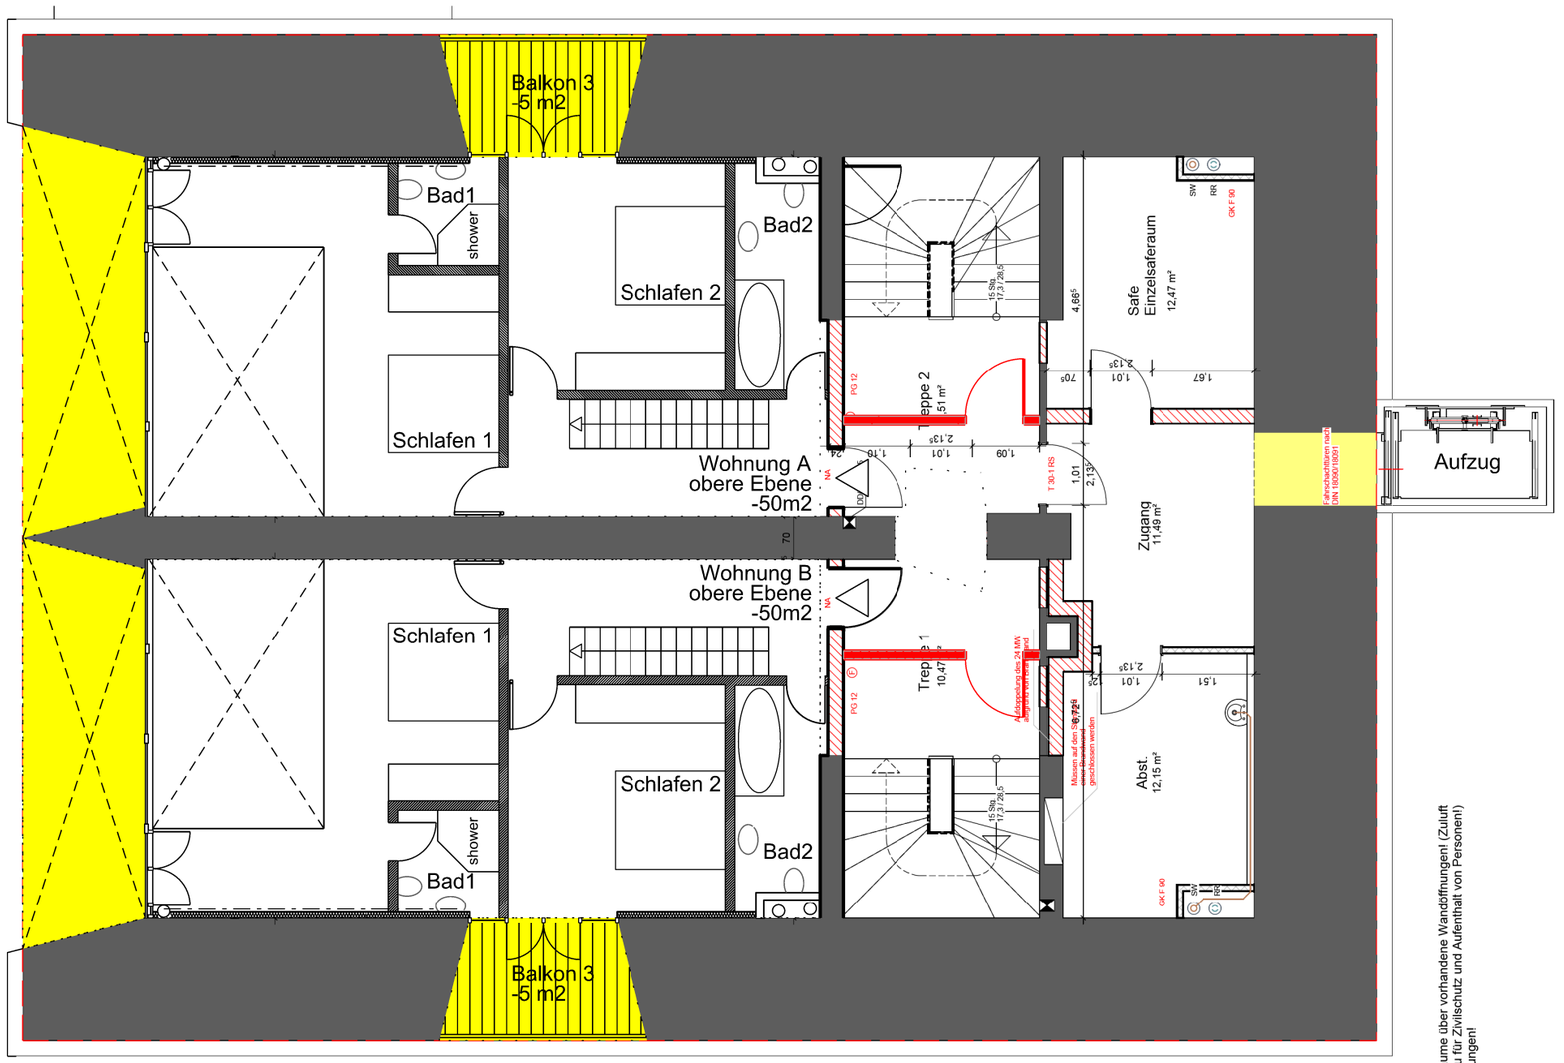

Zuluft der Räume über vorhandene Wandöffnungen! (Zuluft im Bunkerbau für Zivilschutz und Aufenthalt von Personen!) er vom. Öffnungen!

2. OG - (aehnlich 4.OG)

NORTH

© ALL COPYRIGHTS RESERVED | ALL DIMENSIONS TO BE CHECKED ON SITE

spaceAgent
Architects and Designers mail@spaceagent.com
London-Heidelberg-Barcelona-Brussels spaceagent.com
spaceAgent Architects Limited is a RIBA Chartered Practice

project
Soest Hochbunker
Notten-Bruder-Wallstrasse 19b
59494 SOEST

client
PlanB-IT
Marktstrasse 3
59457 Werl

title
Second floor plan
as proposed

ref - Planconc. Nachtigall Dez.2010

status: DRAFT

scale: 1:100 @A3
1:50 @A1

date: Feb 2014

drawn: mhamm

no. BuS_L04d3

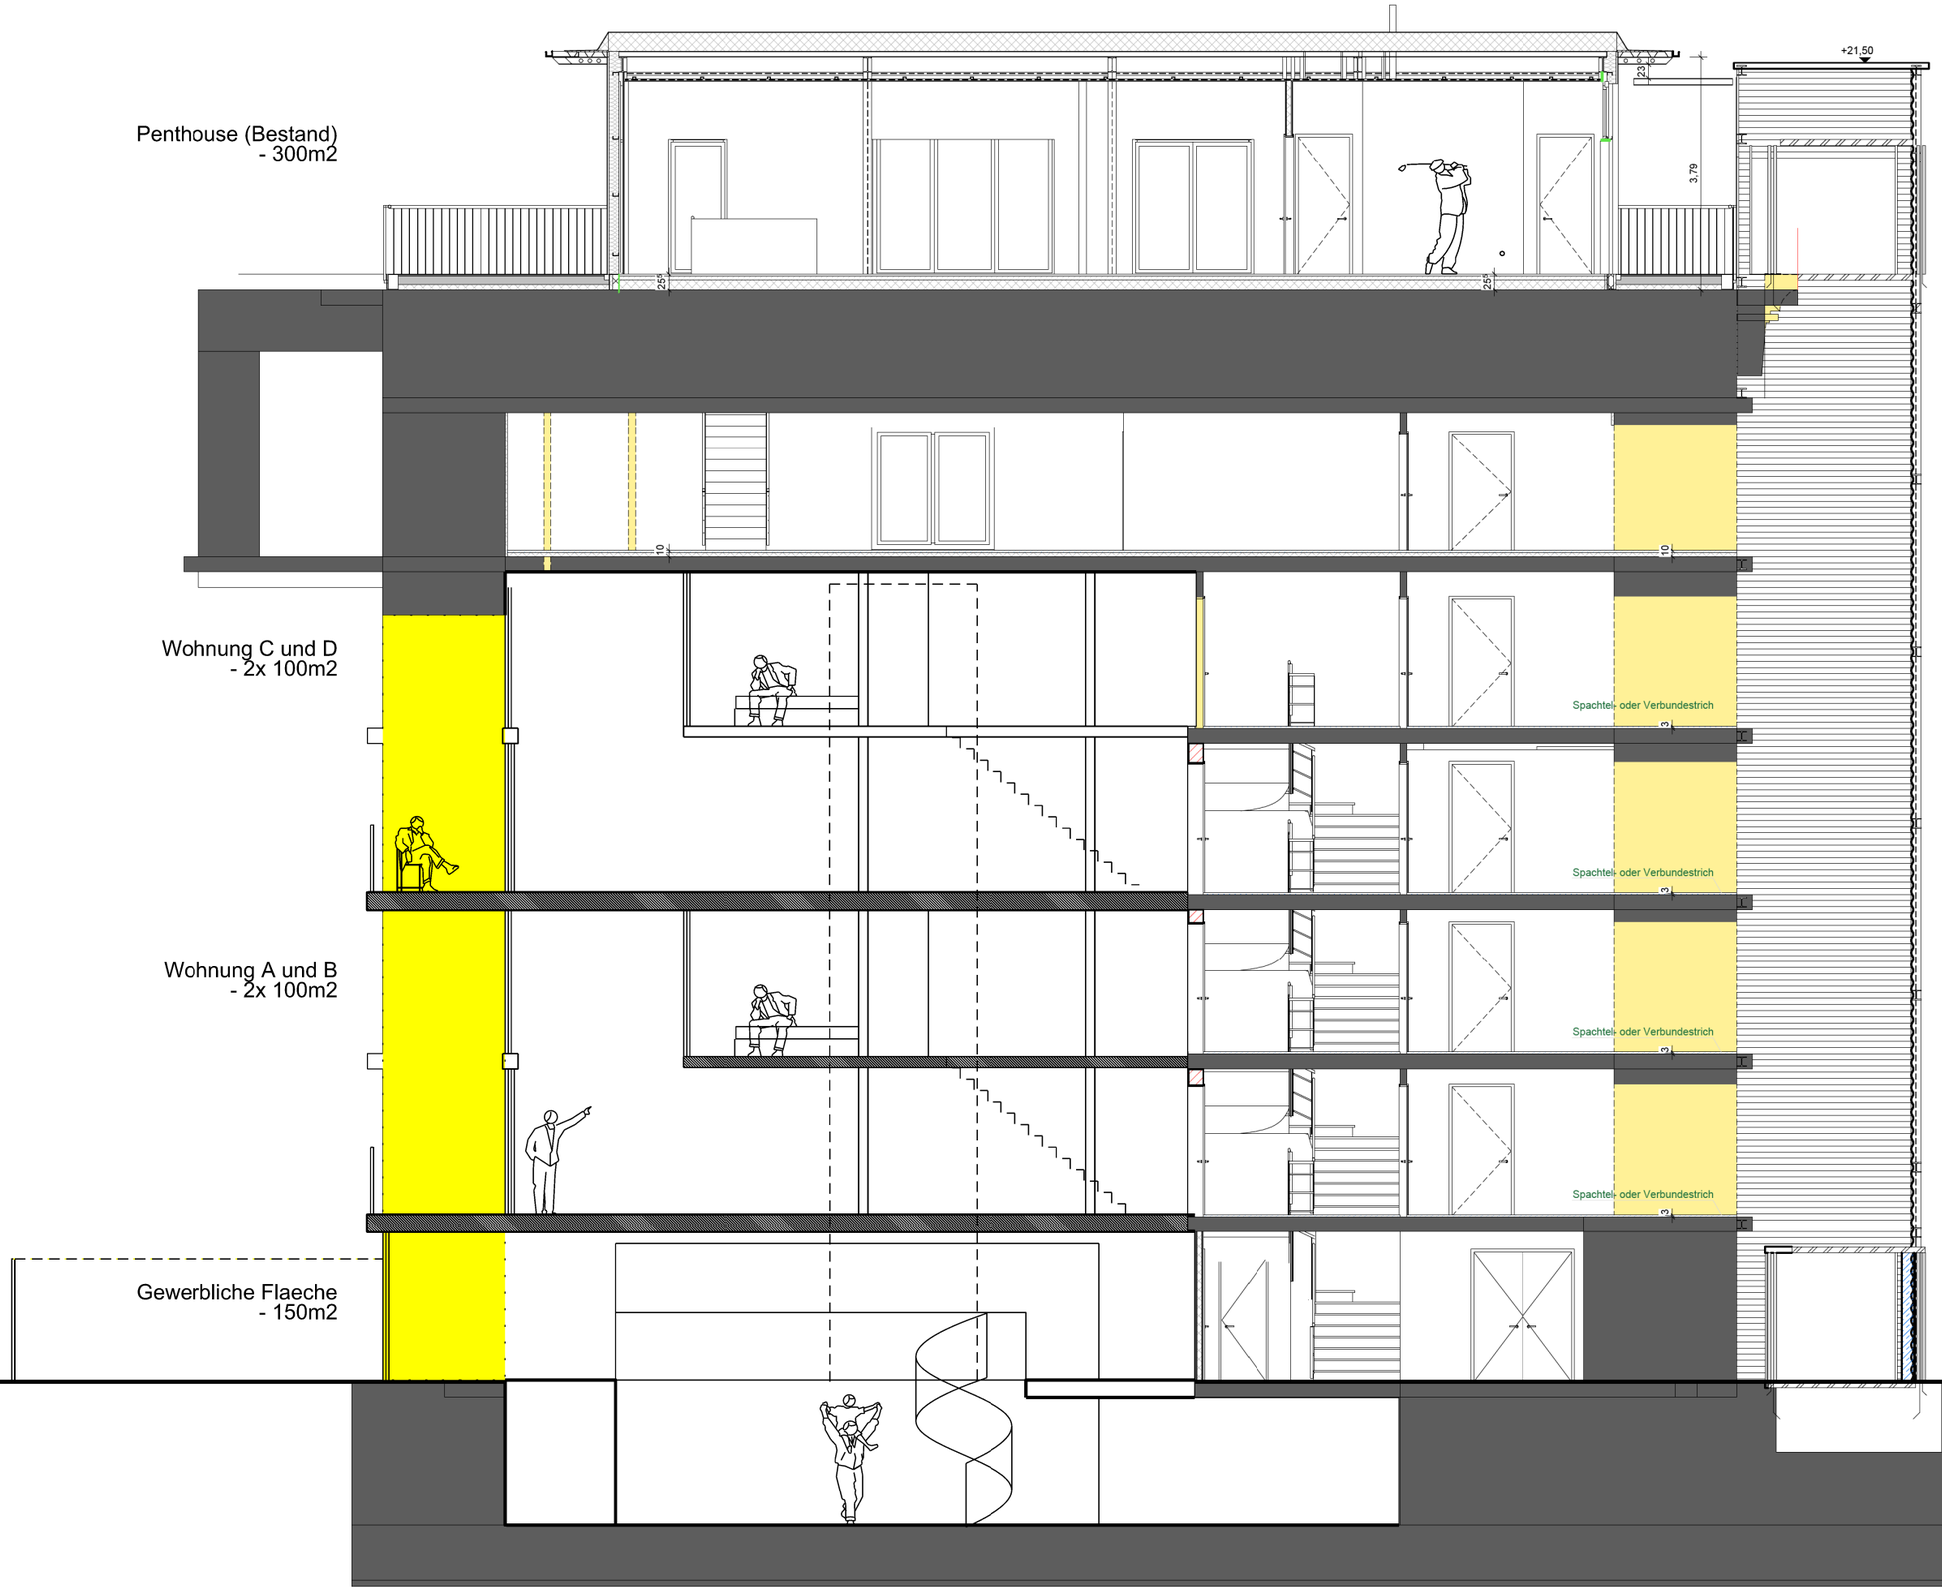

SCHNITT AA

© ALL COPYRIGHTS RESERVED

ALL DIMENSIONS TO BE CHECKED ON SITE

spaceAgent
Architects and Designers mail@spaceagent.com
London-Heidelberg-Barcelona-Brussels spaceagent.com
spaceAgent Architects Limited is a RIBA Chartered Practice

project
Soest Hochbunker
Notten-Bruder-Wallstrasse 19b
59494 SOEST

client
PlanB-IT GmbH & Co. KG
Marktstraße 3
59457 Werl

title
Section AA
as proposed

ref - Planconc. Nachtigall Dez.2010

status: DRAFT

scale: 1:100 @A3
1:50 @A1

date: Feb 2014

drawn: mhamm

no. BuS_L09d

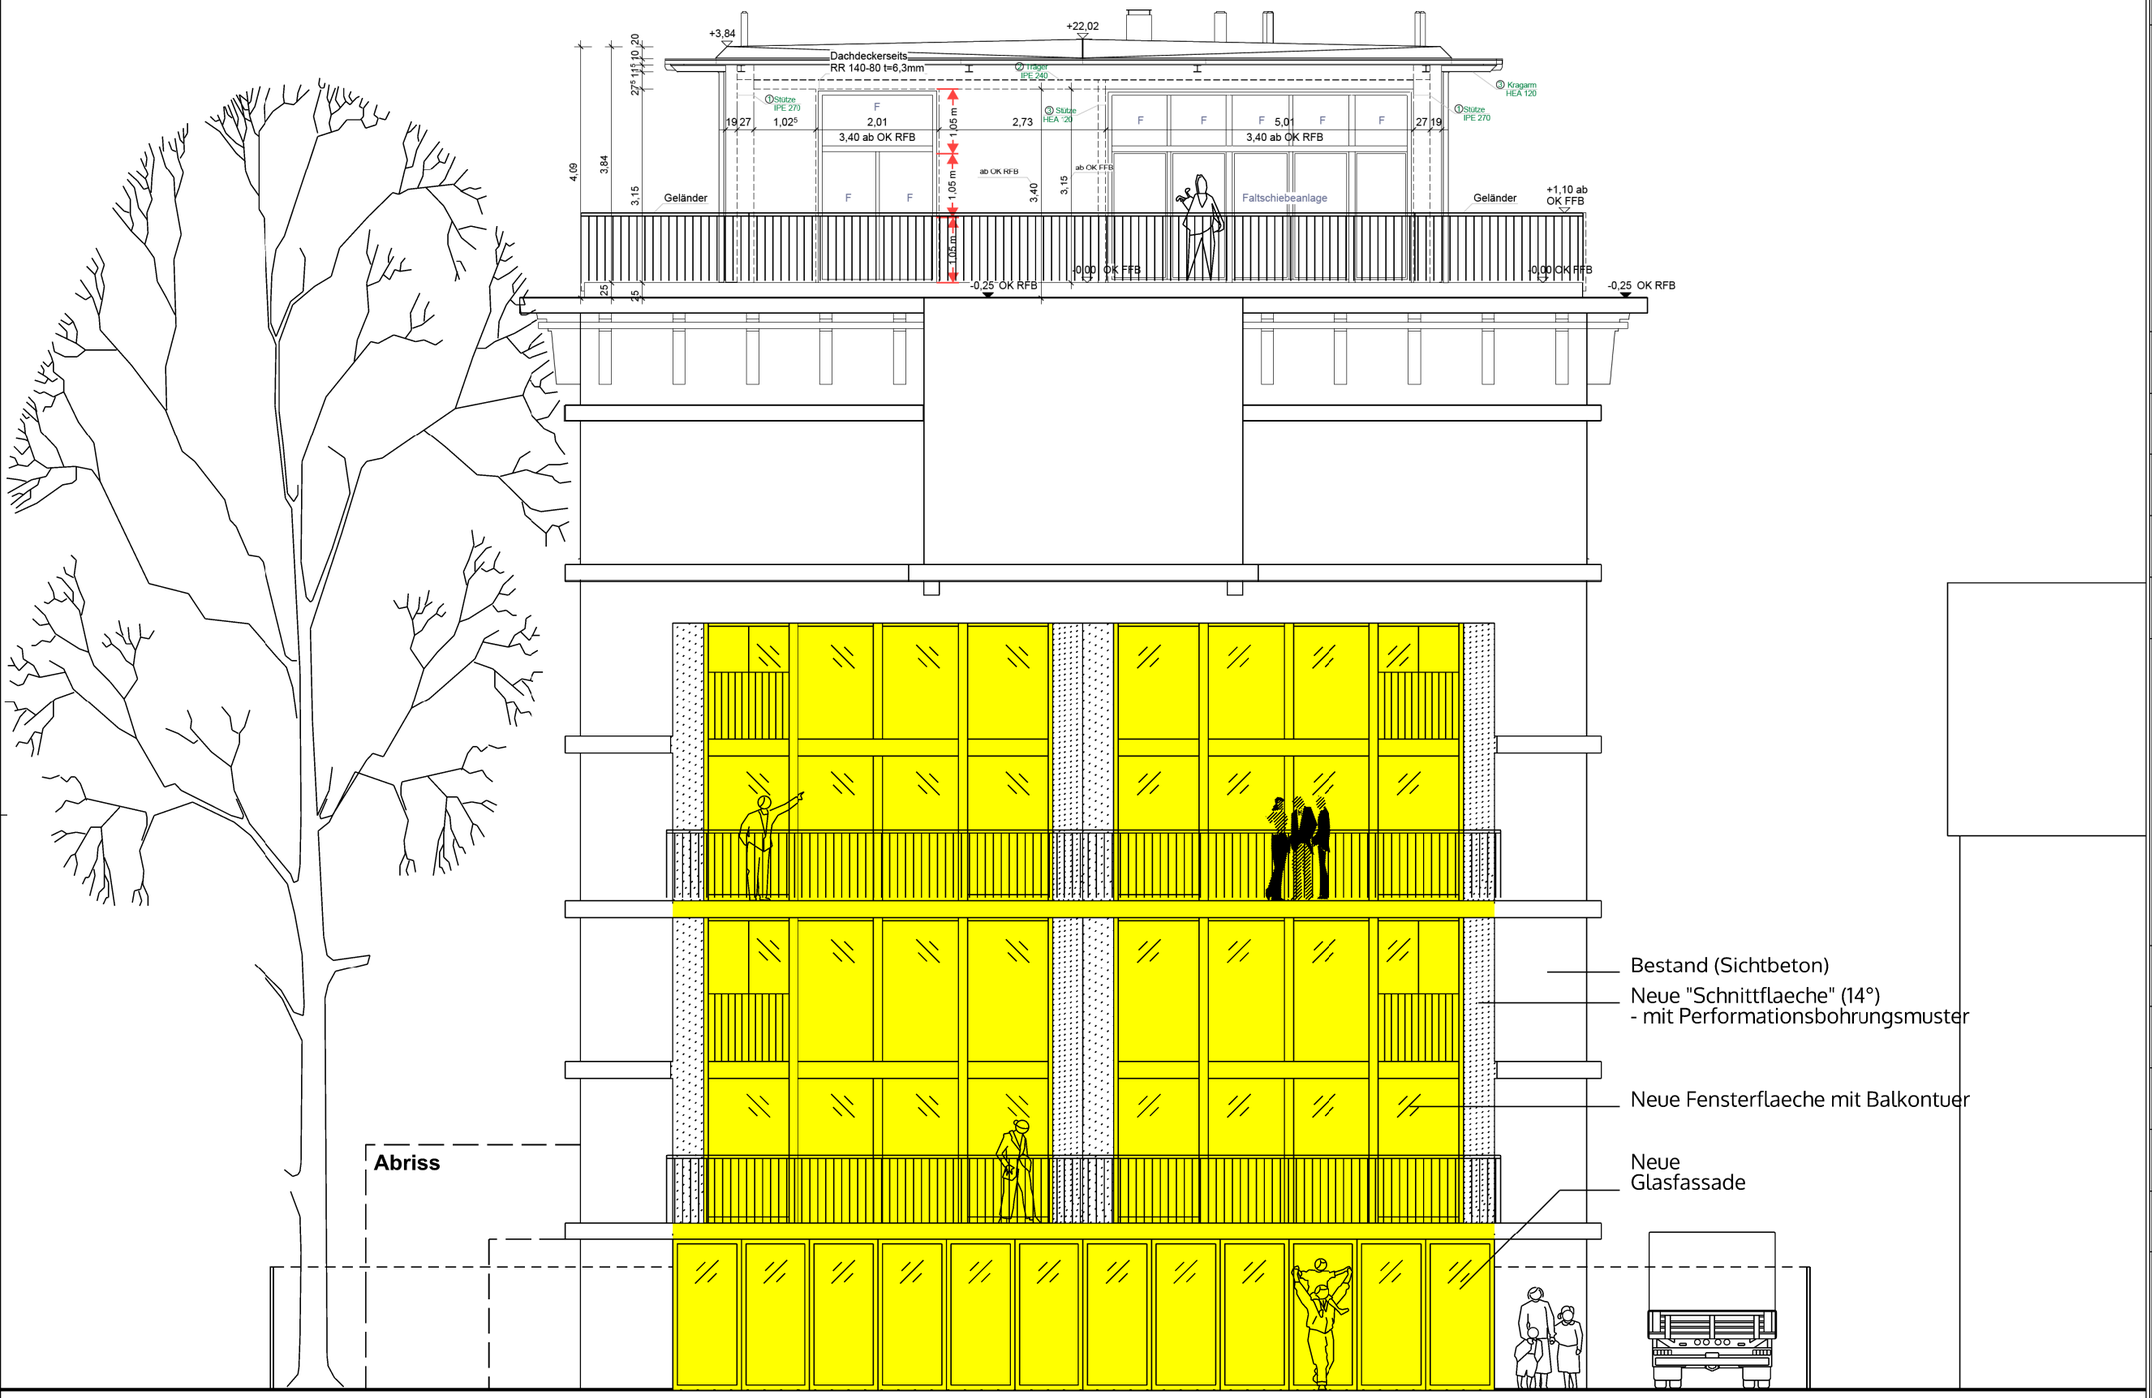

RUECKANSICHT (Nord West)

© ALL COPYRIGHTS RESERVED

ALL DIMENSIONS TO BE CHECKED ON SITE

m|0 | 1 | 2 | 3 | 4 | 5

spaceAgent

Architects and Designers mail@spaceagent.com
London-Heidelberg-Barcelona-Brussels spaceagent.com
spaceAgent Architects Limited is a RIBA Chartered Practice

project
Soest Hochbunker
Notten-Bruder-Wallstrasse 19b
59494 SOEST

client
PlanB-IT GmbH & Co. KG
Marktstraße 3
59457 Werl

title
Rear elevation
as proposed

ref - Planconc. Nachtigall Dez.2010

status
DRAFT

scale
1:100 @A3
1:50 @A1

date
Feb 2014

drawn
mhamm

no.
BuS_L10d

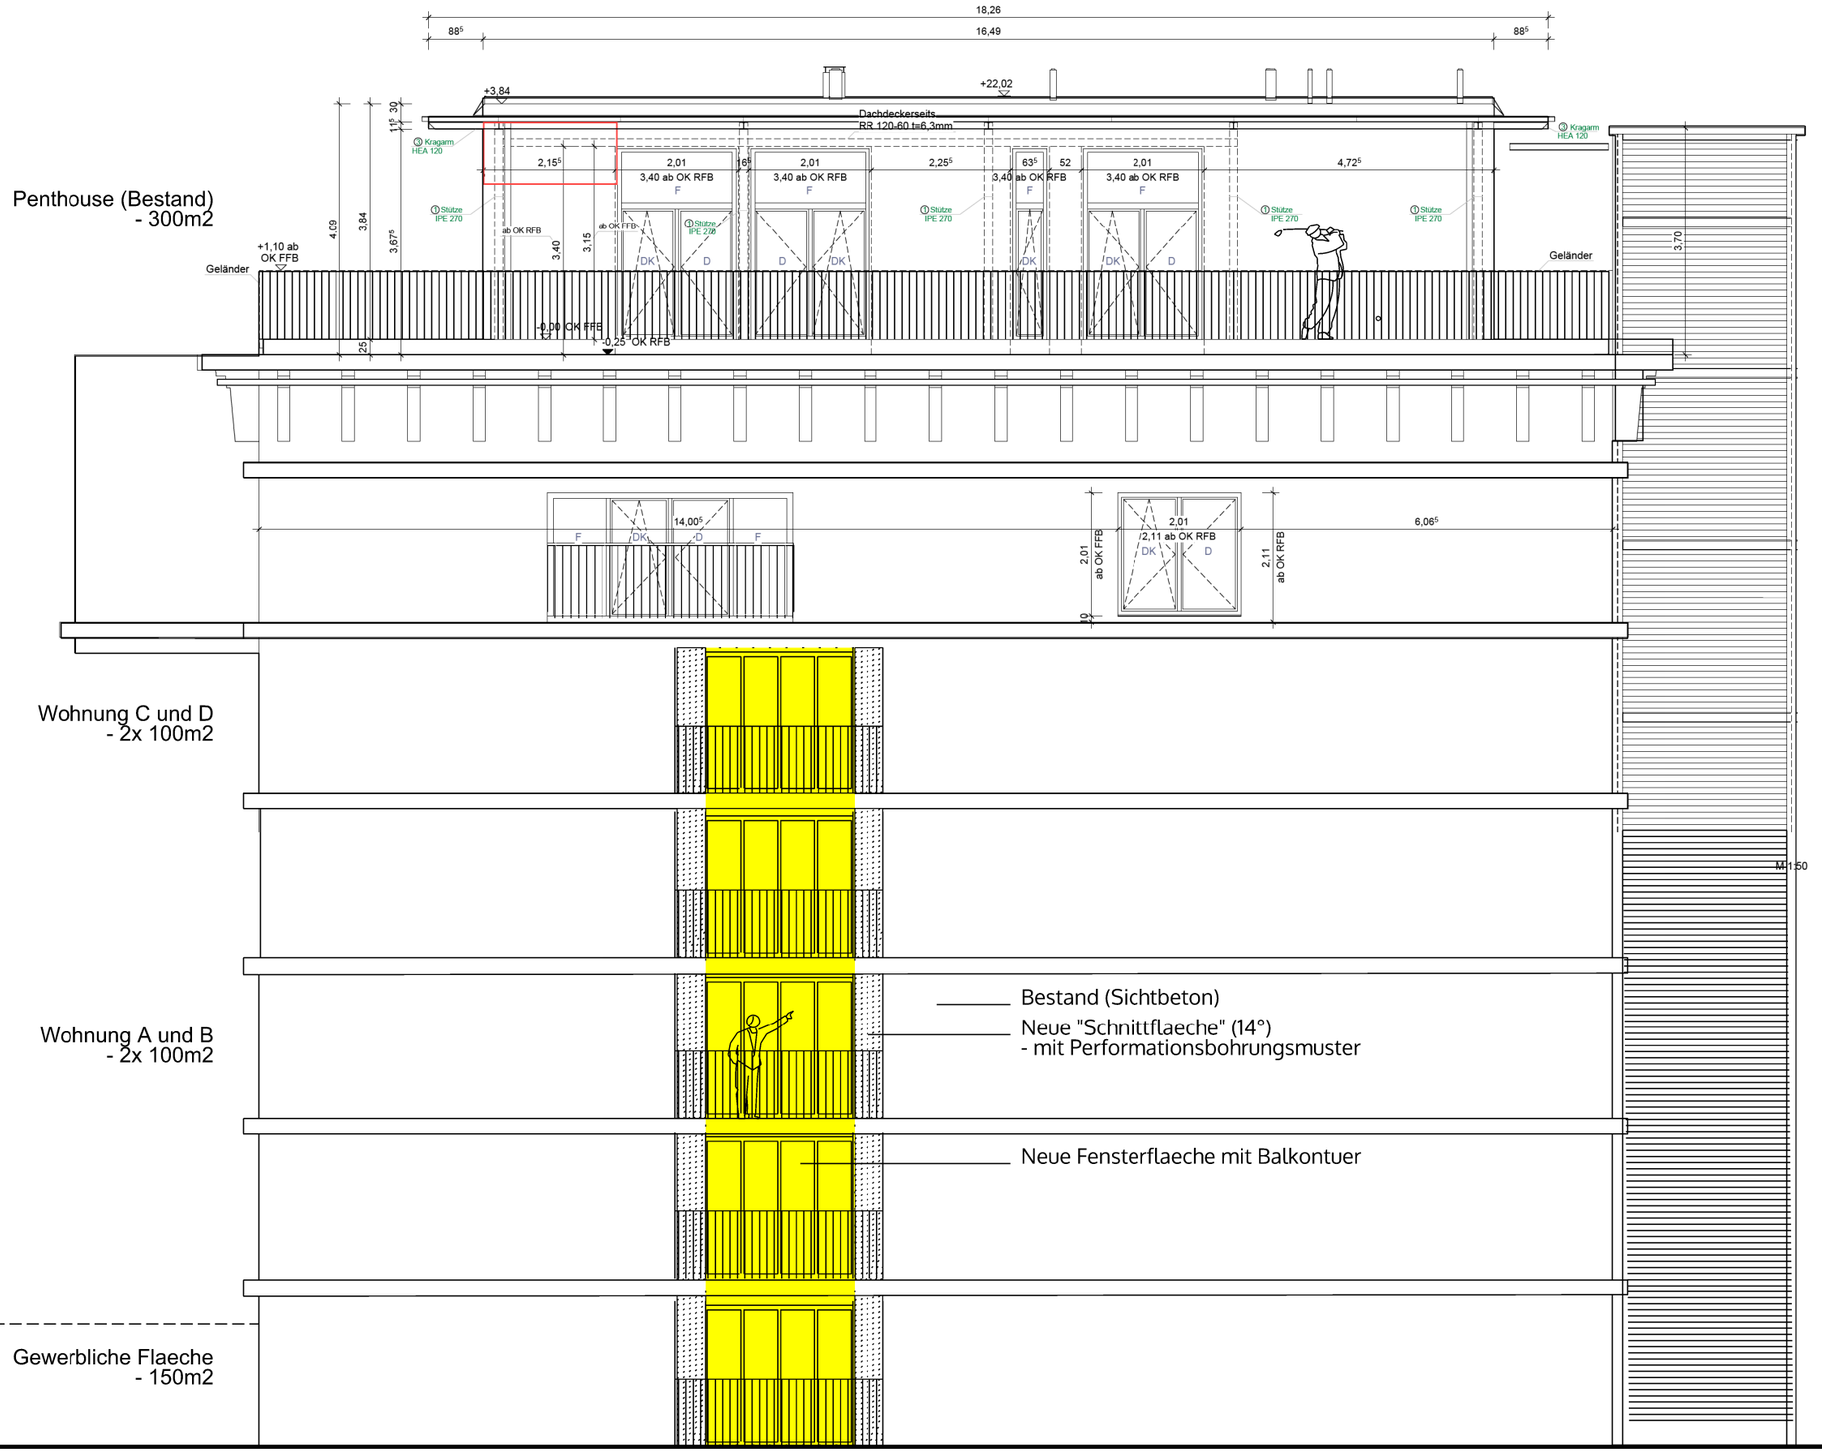

SEITENANSICHT (Sued West)

© ALL COPYRIGHTS RESERVED

ALL DIMENSIONS TO BE CHECKED ON SITE

spaceAgent

Architects and Designers mail@spaceagent.com
London-Heidelberg-Barcelona-Brussels spaceagent.com
spaceAgent Architects Limited is a RIBA Chartered Practice

project
Soest Hochbunker
Notten-Bruder-Wallstrasse 19b
59494 SOEST

client
PlanB-IT GmbH & Co. KG
Marktstraße 3
59457 Werl

title
South West elevation
as proposed

ref - Planconc. Nachtigall Dez.2010

status: DRAFT

scale: 1:100 @A3
1:50 @A1

date: Feb 2014

drawn: mhamm

no. m|0 | 1 | 2 | 3 | 4 | 5

BuS_L11d

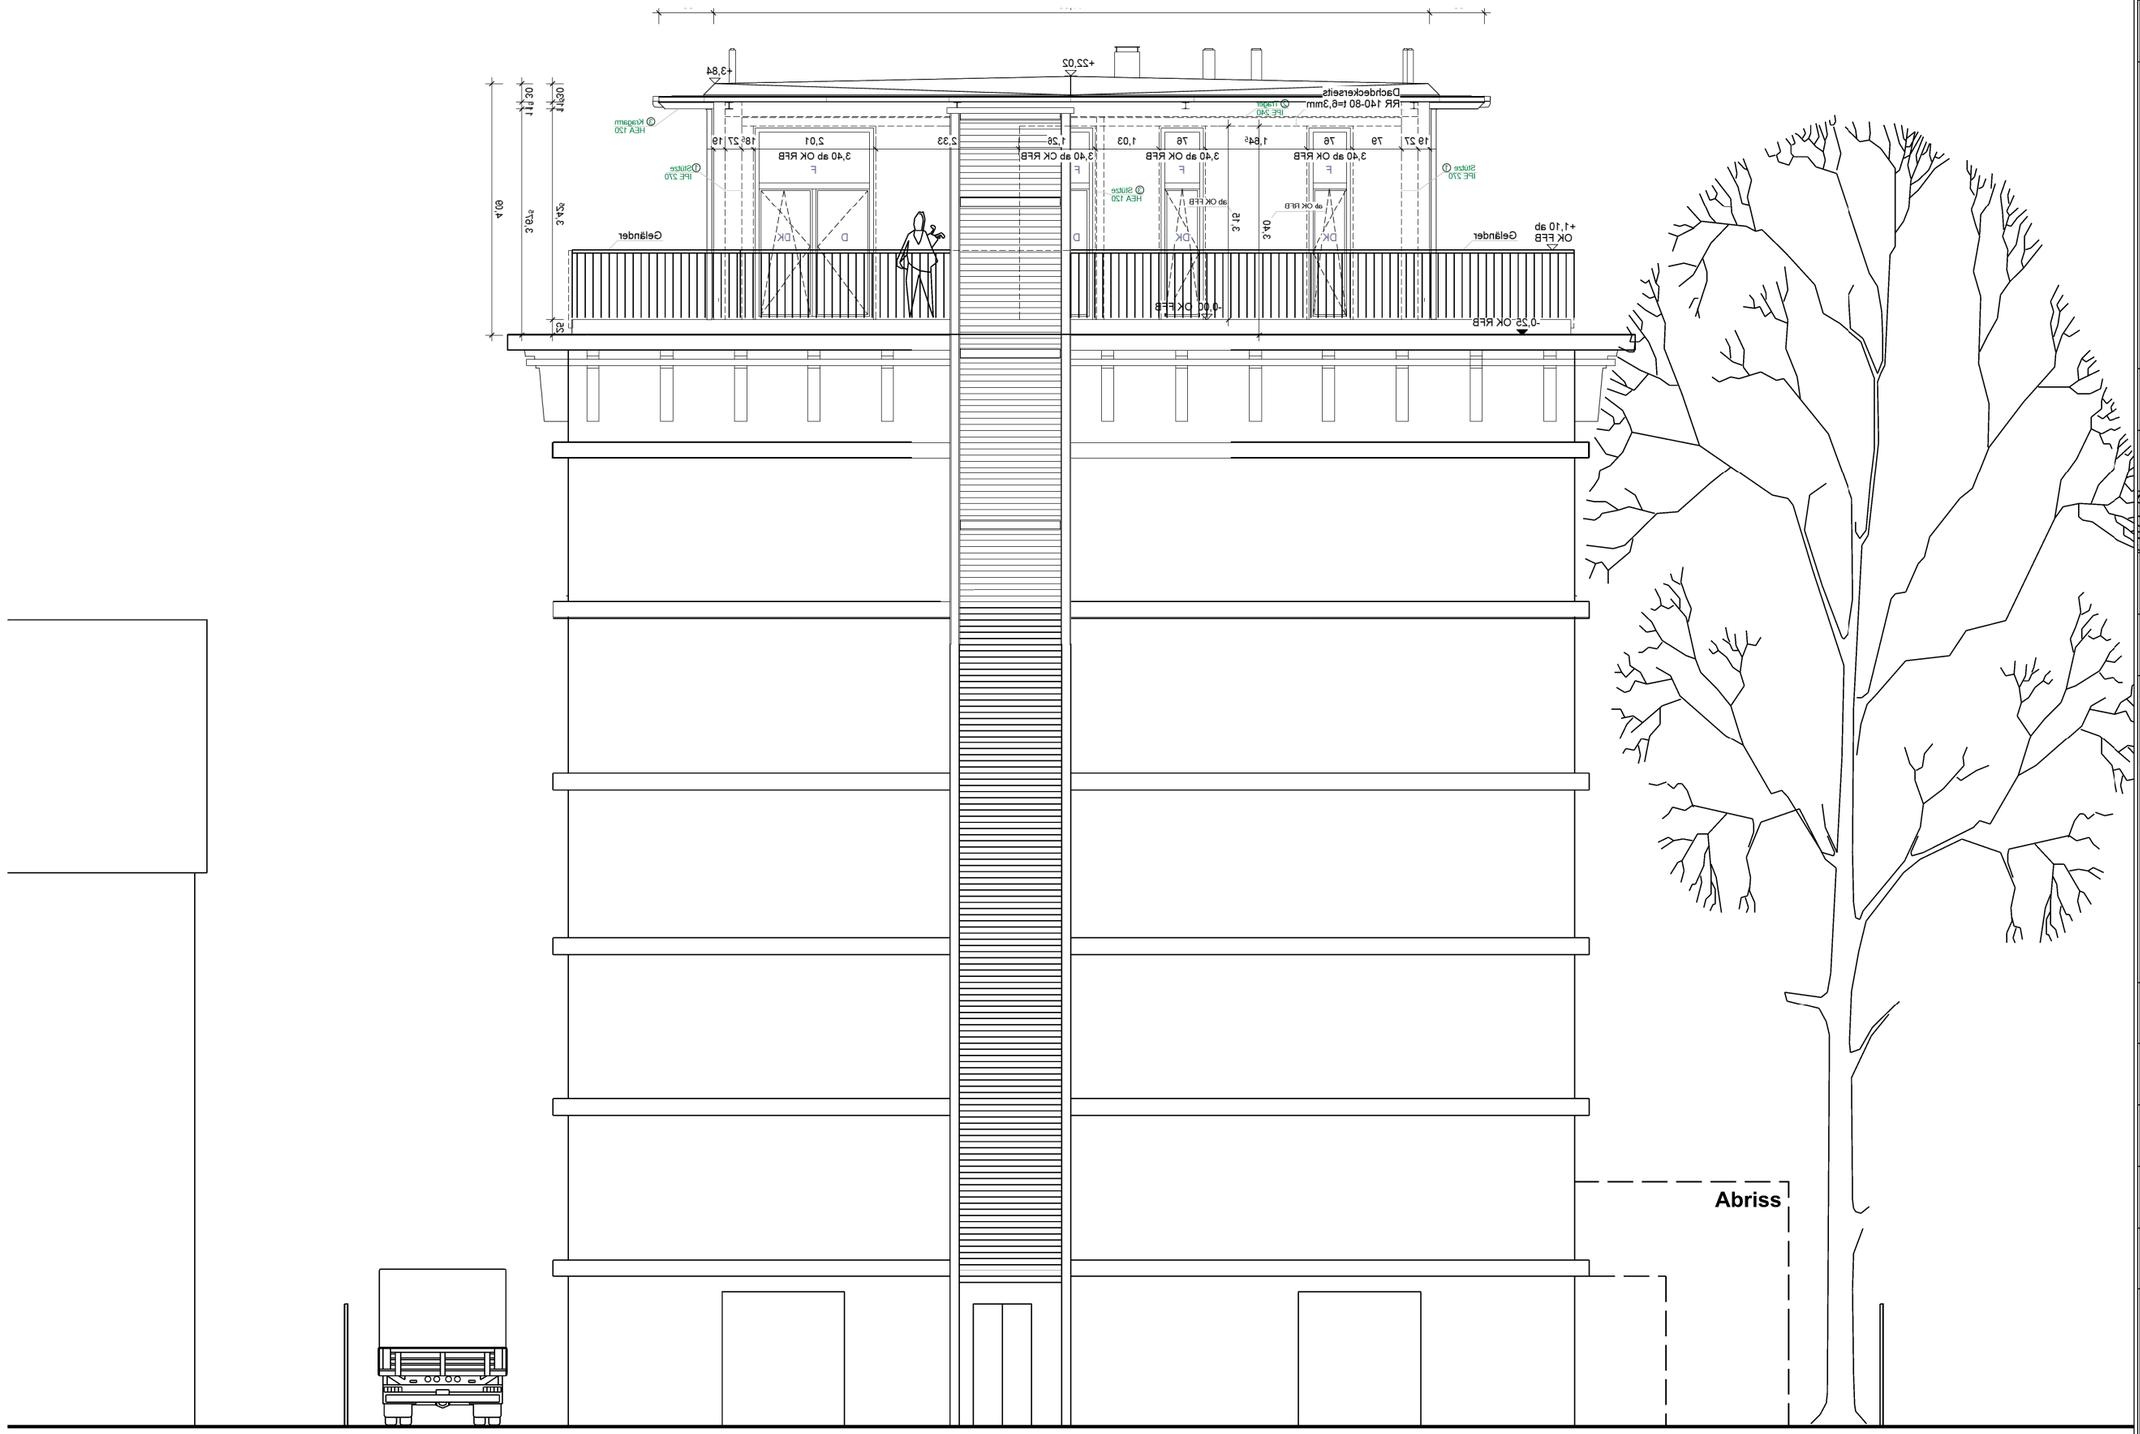

FRONTANSICHT (Sued Ost)

© ALL COPYRIGHTS RESERVED

ALL DIMENSIONS TO BE CHECKED ON SITE

spaceAgent

Architects and Designers mail@spaceagent.com
London-Heidelberg-Barcelona-Brussels spaceagent.com
spaceAgent Architects Limited is a RIBA Chartered Practice

project
Soest Hochbunker
Notten-Bruder-Wallstrasse 19b
59494 SOEST

client
PlanB-IT GmbH & Co. KG
Marktstraße 3
59457 Werl

title
Rear elevation
as proposed

ref - Planconc. Nachtigall Dez.2010

status	scale	date	drawn	no.
DRAFT	1:100 @A3 1:50 @A1	Feb 2014	mhamm	BuS_L12d

SEITENANSICHT (Nord Ost)

© ALL COPYRIGHTS RESERVED

ALL DIMENSIONS TO BE CHECKED ON SITE

spaceAgent
Architects and Designers mail@spaceagent.com
London-Heidelberg-Barcelona-Brussels spaceagent.com
spaceAgent Architects Limited is a RIBA Chartered Practice

project
Soest Hochbunker
Notten-Bruder-Wallstrasse 19b
59494 SOEST

client
PlanB-IT GmbH & Co. KG
Marktstraße 3
59457 Werl

title
North East elevation
as proposed

ref - Planconc. Nachtigall Dez.2010

status: DRAFT
scale: 1:100 @A3, 1:50 @A1
date: Feb 2014
drawn: mhamm
no.: BuS_L13d