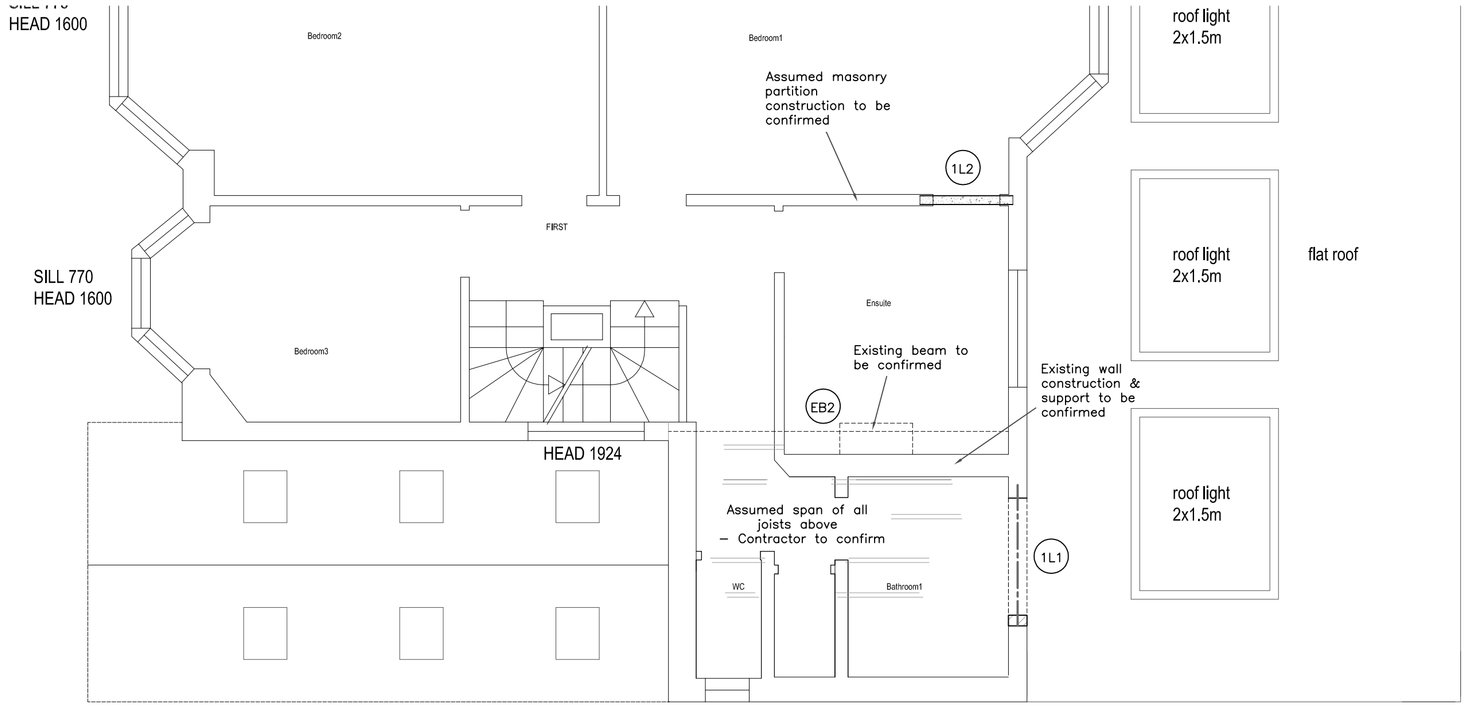

FIRST FLOOR PLAN SHOWING FIRST FLOOR CEILING LEVEL STRUCTURE OVER

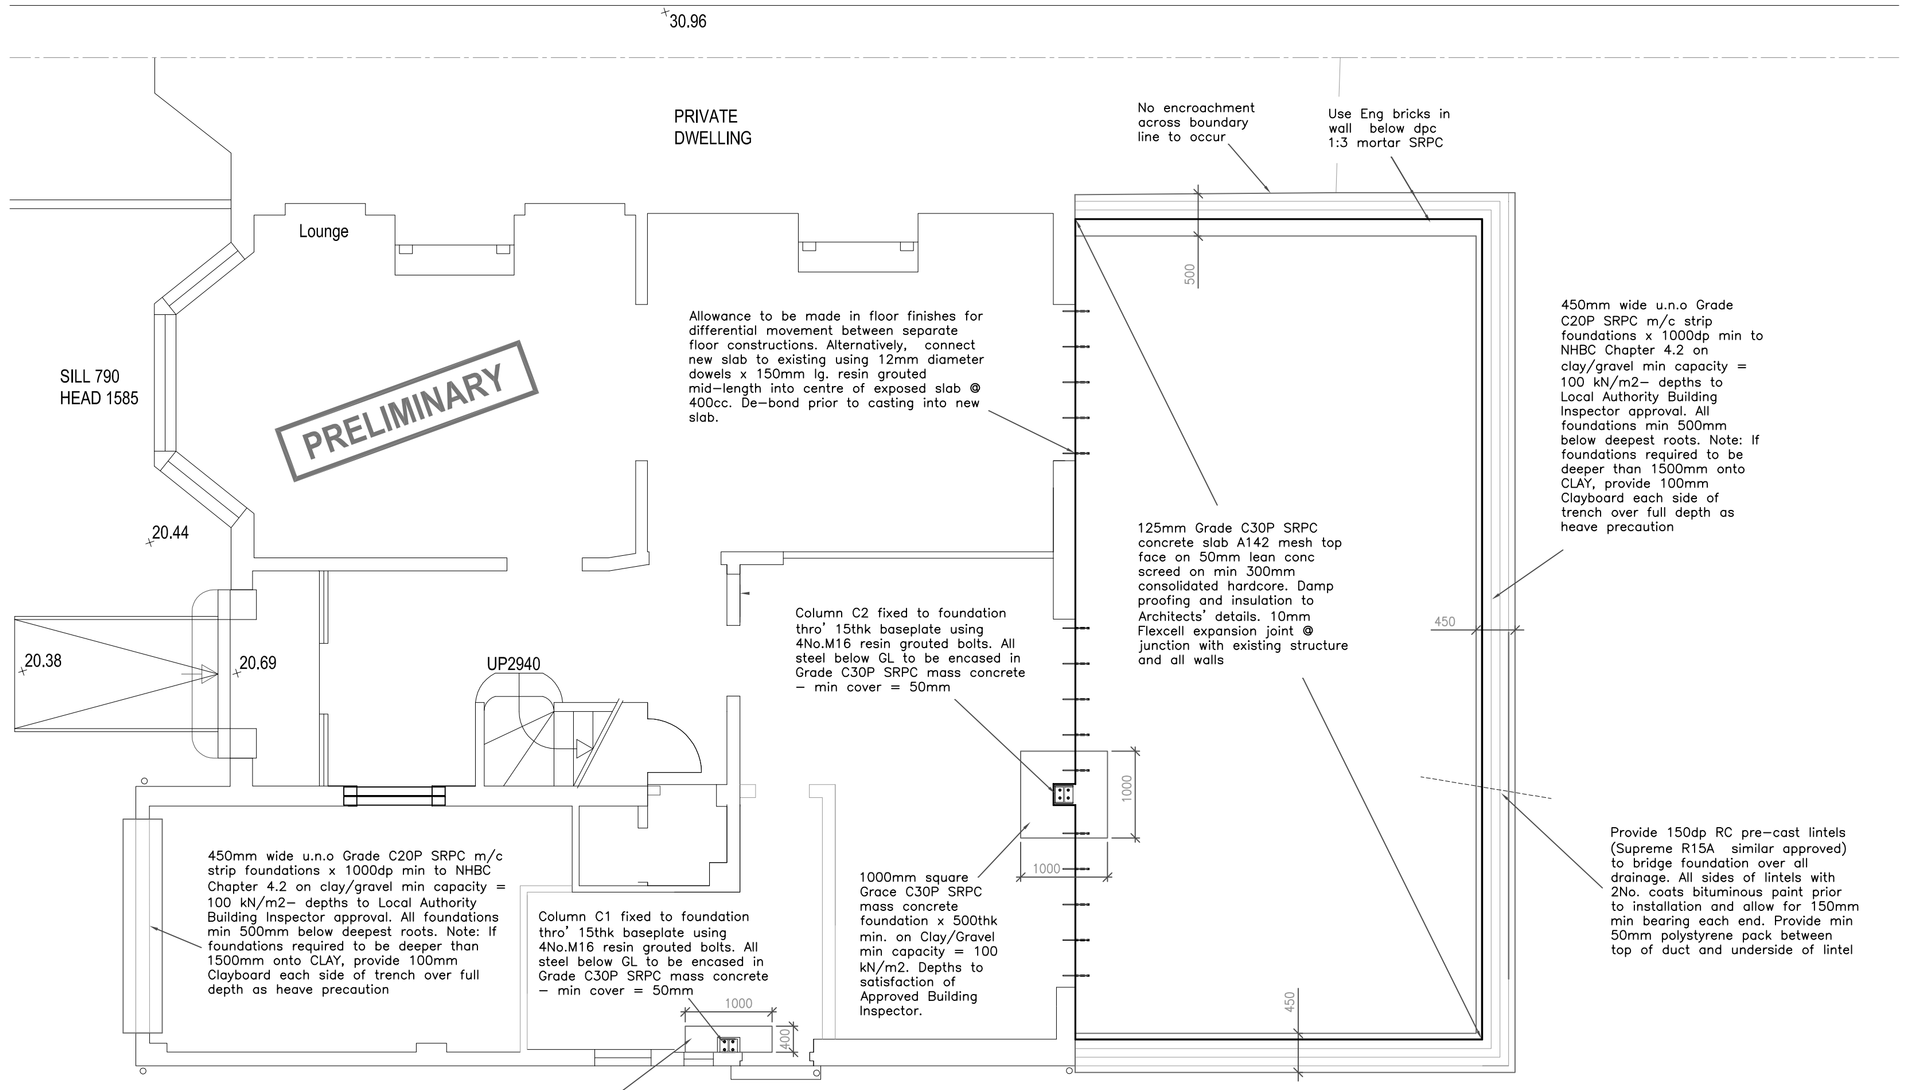

GROUND FLOOR PLAN SHOWING NEW FOUNDATIONS BELOW

No reproduction or publication of these drawings may be made and nothing may be manufactured or assembled in accordance with them without prior written consent and all necessary approvals being obtained. Rights reserved under the Copyright Act 1956 as amended by the Design Copyright Act 1968.

PRELIMINARY
SUBJECT TO LOCAL AUTHORITY APPROVAL

REF	REVISIONS SHOWN THUS	DATE	BY	AUTH

BW Consulting Engineers
BW Consulting Engineers Limited
19 Pevensey Road
Worthing
West Sussex
BN11 5NF
T. 01903 610245
M. 07753 682989
E. clivewatson@bwconsulting.fsnet.co.uk

CLIENT
Kirsty & Jon Ions

PROJECT
157 Anson Road
London. NW2 4AP

TITLE
Rear Extension & General Alterations
1st Floor & Foundations

DRAWN	AUTHORISED	SCALE	PROJECT NO.
CW		50	2016215A
STAGE	STORAGE	DATE	DRAWING NO.	REV
1		May 16	02	

1 – PRELIM 2 – INFO 3 – APPR 4 – TENDER 5 – BUILDING REGS 6 – CONST 7 – AS BUILT