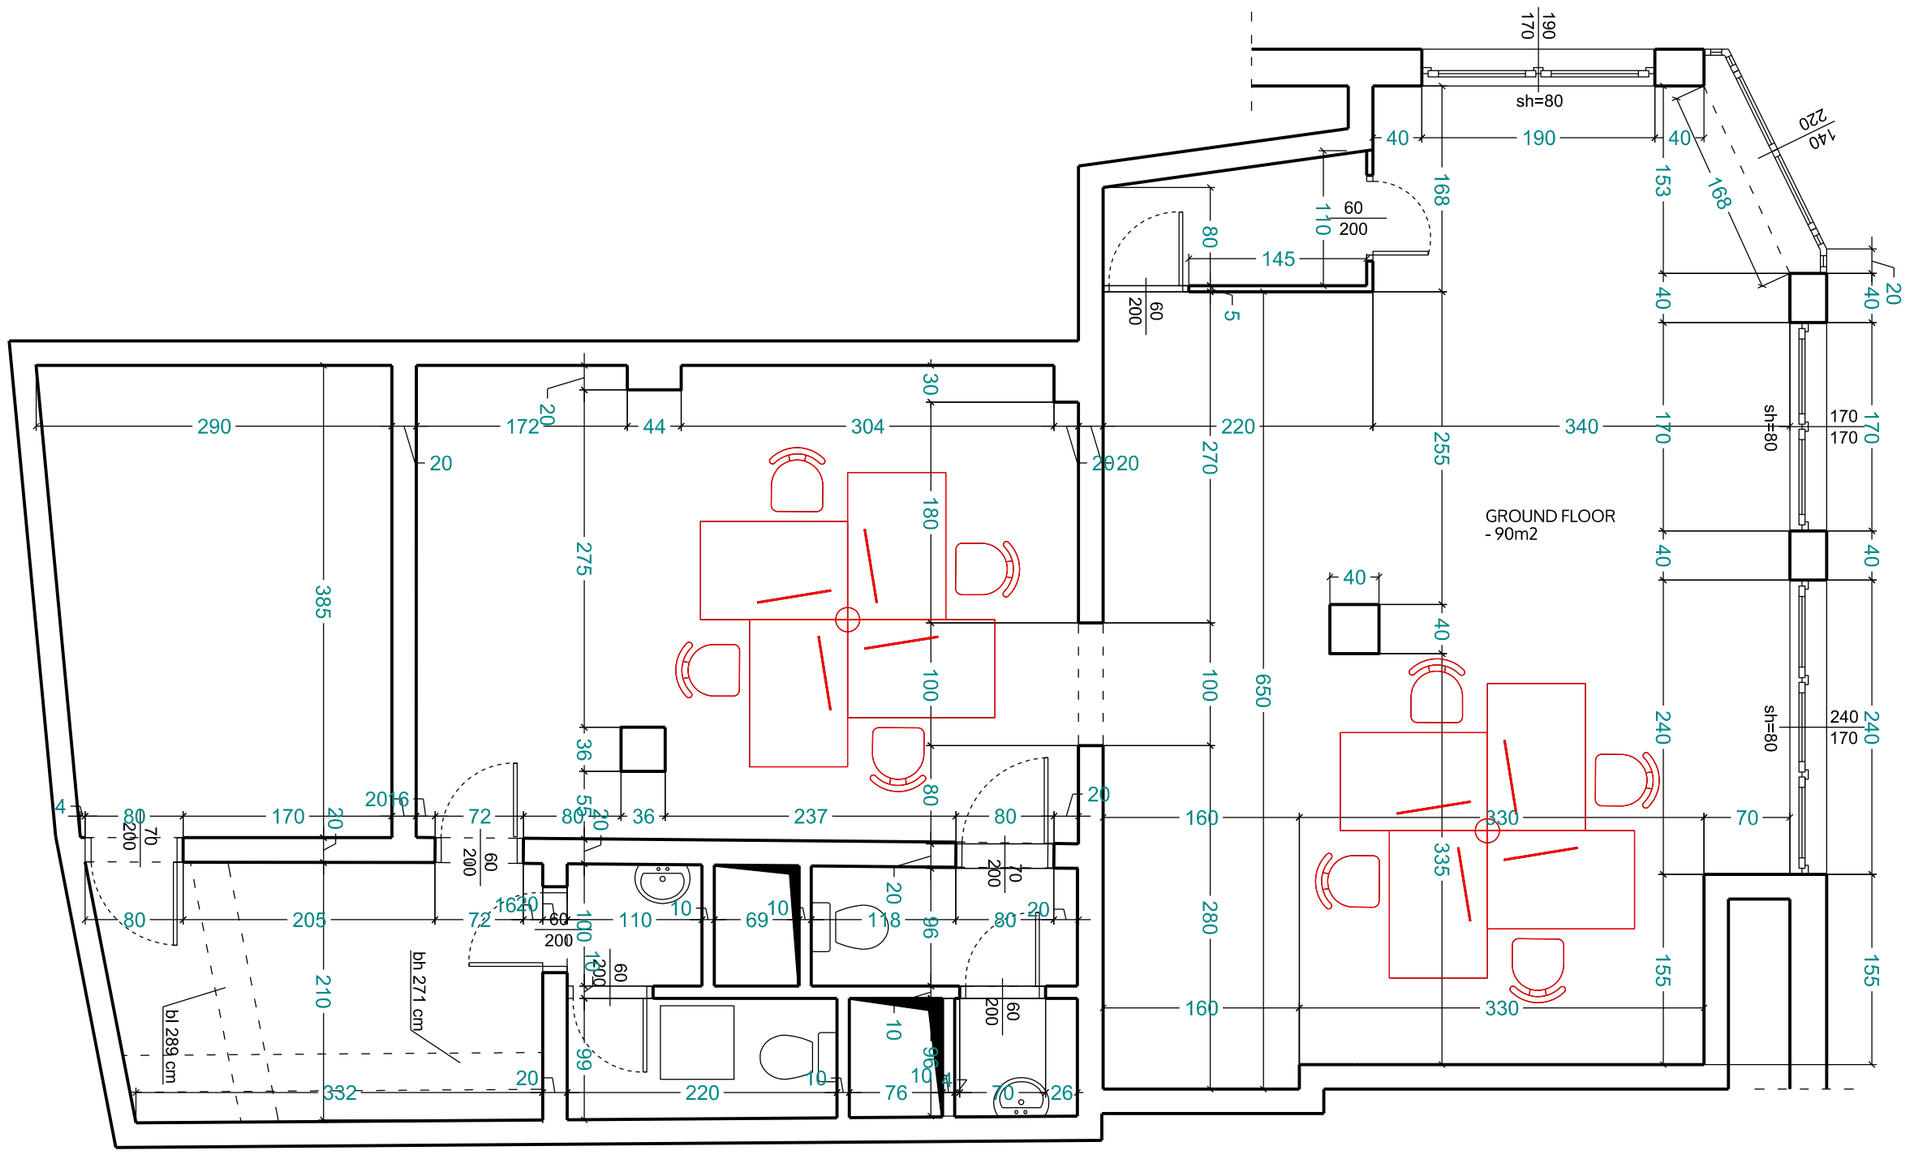


© ALL COPYRIGHTS RESERVED

ALL DIMENSIONS TO BE CHECKED ON SITE

0 | 0.5 | 1 | 1.5 | 2 | 2.5 | m

spaceAgent

Architects and Designers mail@spaceagent.com
London-Heidelberg-Barcelona-Brussels spaceagent.com
spaceAgent Architects Limited is a RIBA Chartered Practice

project
Office layout
Kingsland Road / Balls Pond Road
London EC2A 3EP

client
Stirling Ackroyd
40 Great Eastern Street
London EC2A 3EP

title
Plan
as proposed

status
DRAFT

scale
1:100 @A3
1:50 @A1

date
March 2016

drawn
mhamm

no.
KIN_P01