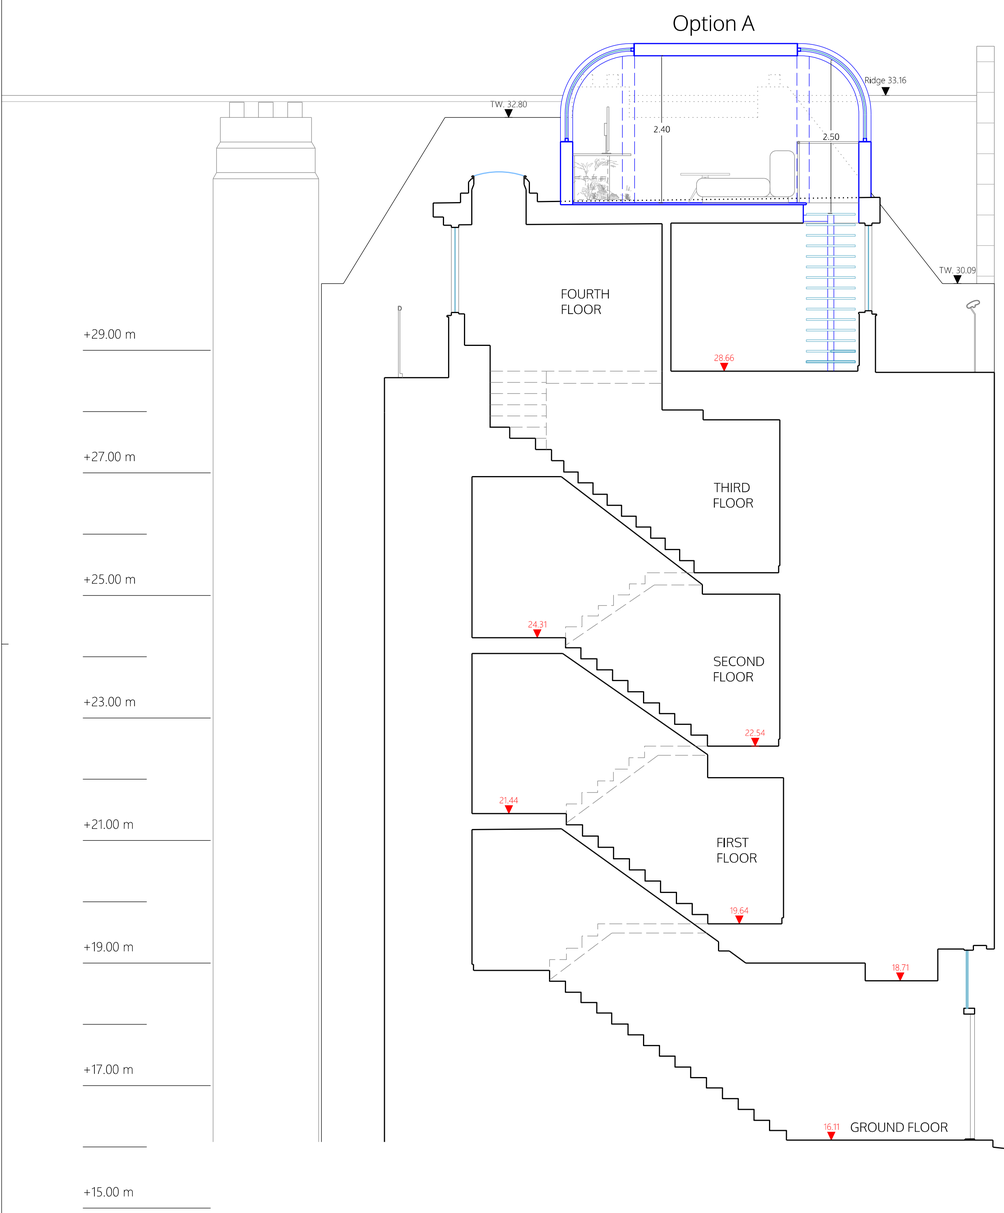

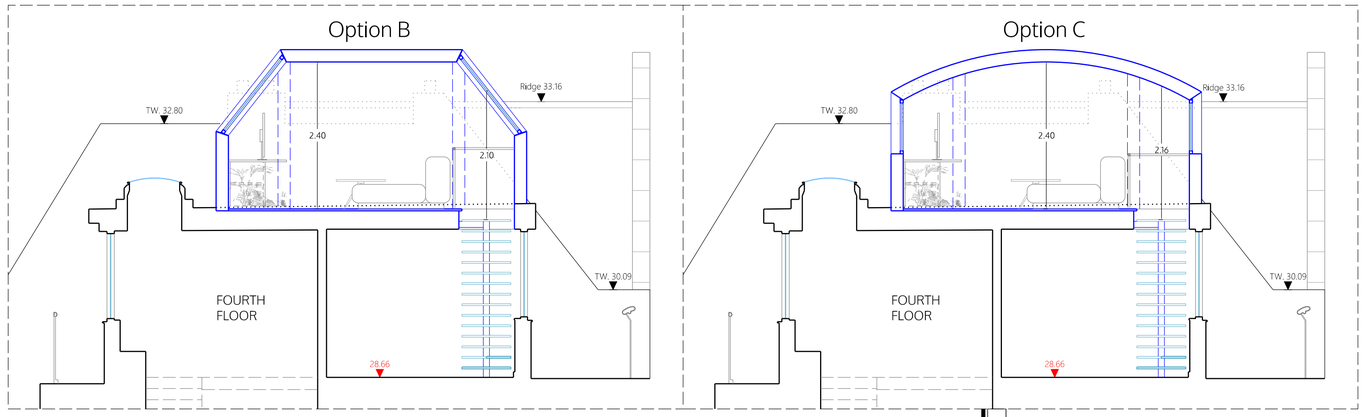

Section A-A

© ALL COPYRIGHTS RESERVED

spaceAgent
Architects and Designers mail@spaceagent.com
London-Heidelberg-Barcelona-Brussels spaceagent.com
spaceAgent Architects Ltd is a RIBA Chartered Practice

project
Roof extension
58 Leonard Street
London EC2A 4QX

client
Noe Gros
58 Leonard Street
London EC2A 4QX

title
Section A-A
as proposed

status: DRAFT

scale: 1:100 @A3
1:50 @A1

date: 9/04/2021

drawn: I.Iezzi

no. LEO_P03b