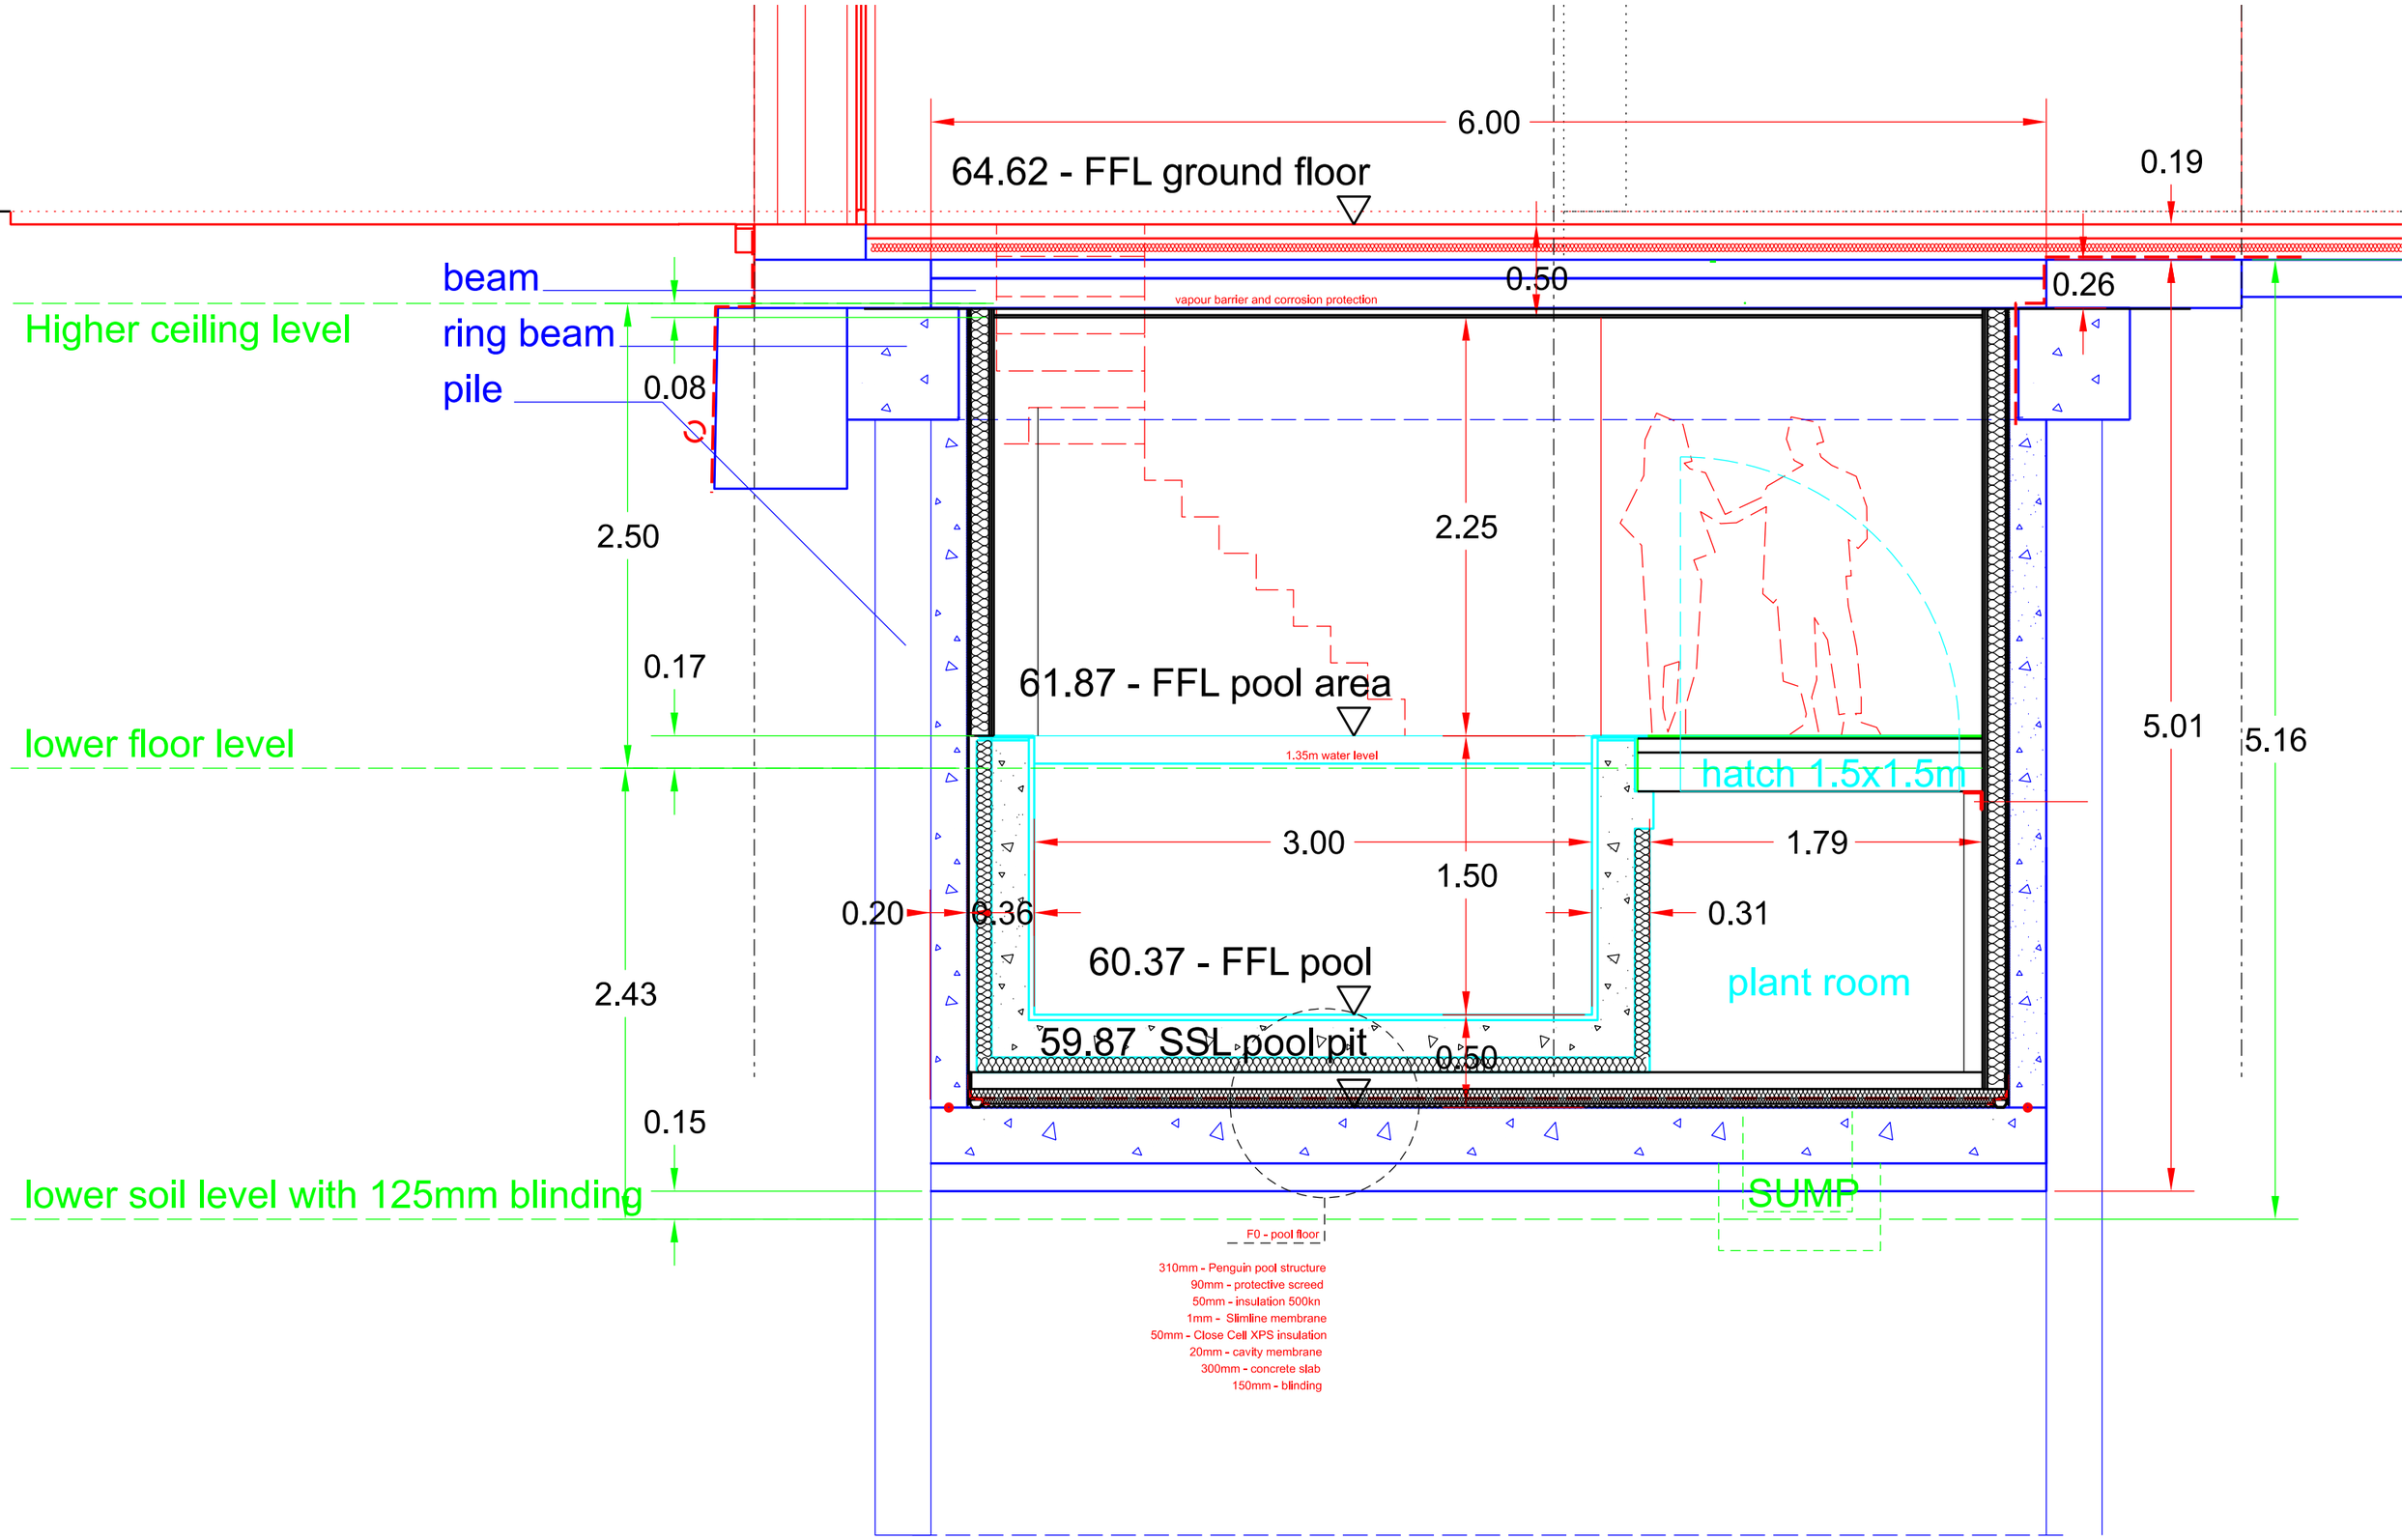
6.00
64.62 - FFL ground floor
0.19
beam
0.50
0.26
vapour barrier and corrosion protection
Higher ceiling level
ring beam
pile
0.08
2.50
2.25
0.17
61.87 - FFL pool area
lower floor level
1.35m water level
hatch 1.5x1.5m
5.01
5.16
3.00
1.79
1.50
0.20
0.36
0.31
60.37 - FFL pool
plant room
2.43
59.87 SSL pool pit
0.50
0.15
lower soil level with 125mm blinding
SUMP
F0 - pool floor
310mm - Penguin pool structure
90mm - protective screed
50mm - insulation 500kn
1mm - Slimline membrane
50mm - Close Cell XPS insulation
20mm - cavity membrane
300mm - concrete slab
150mm - blinding